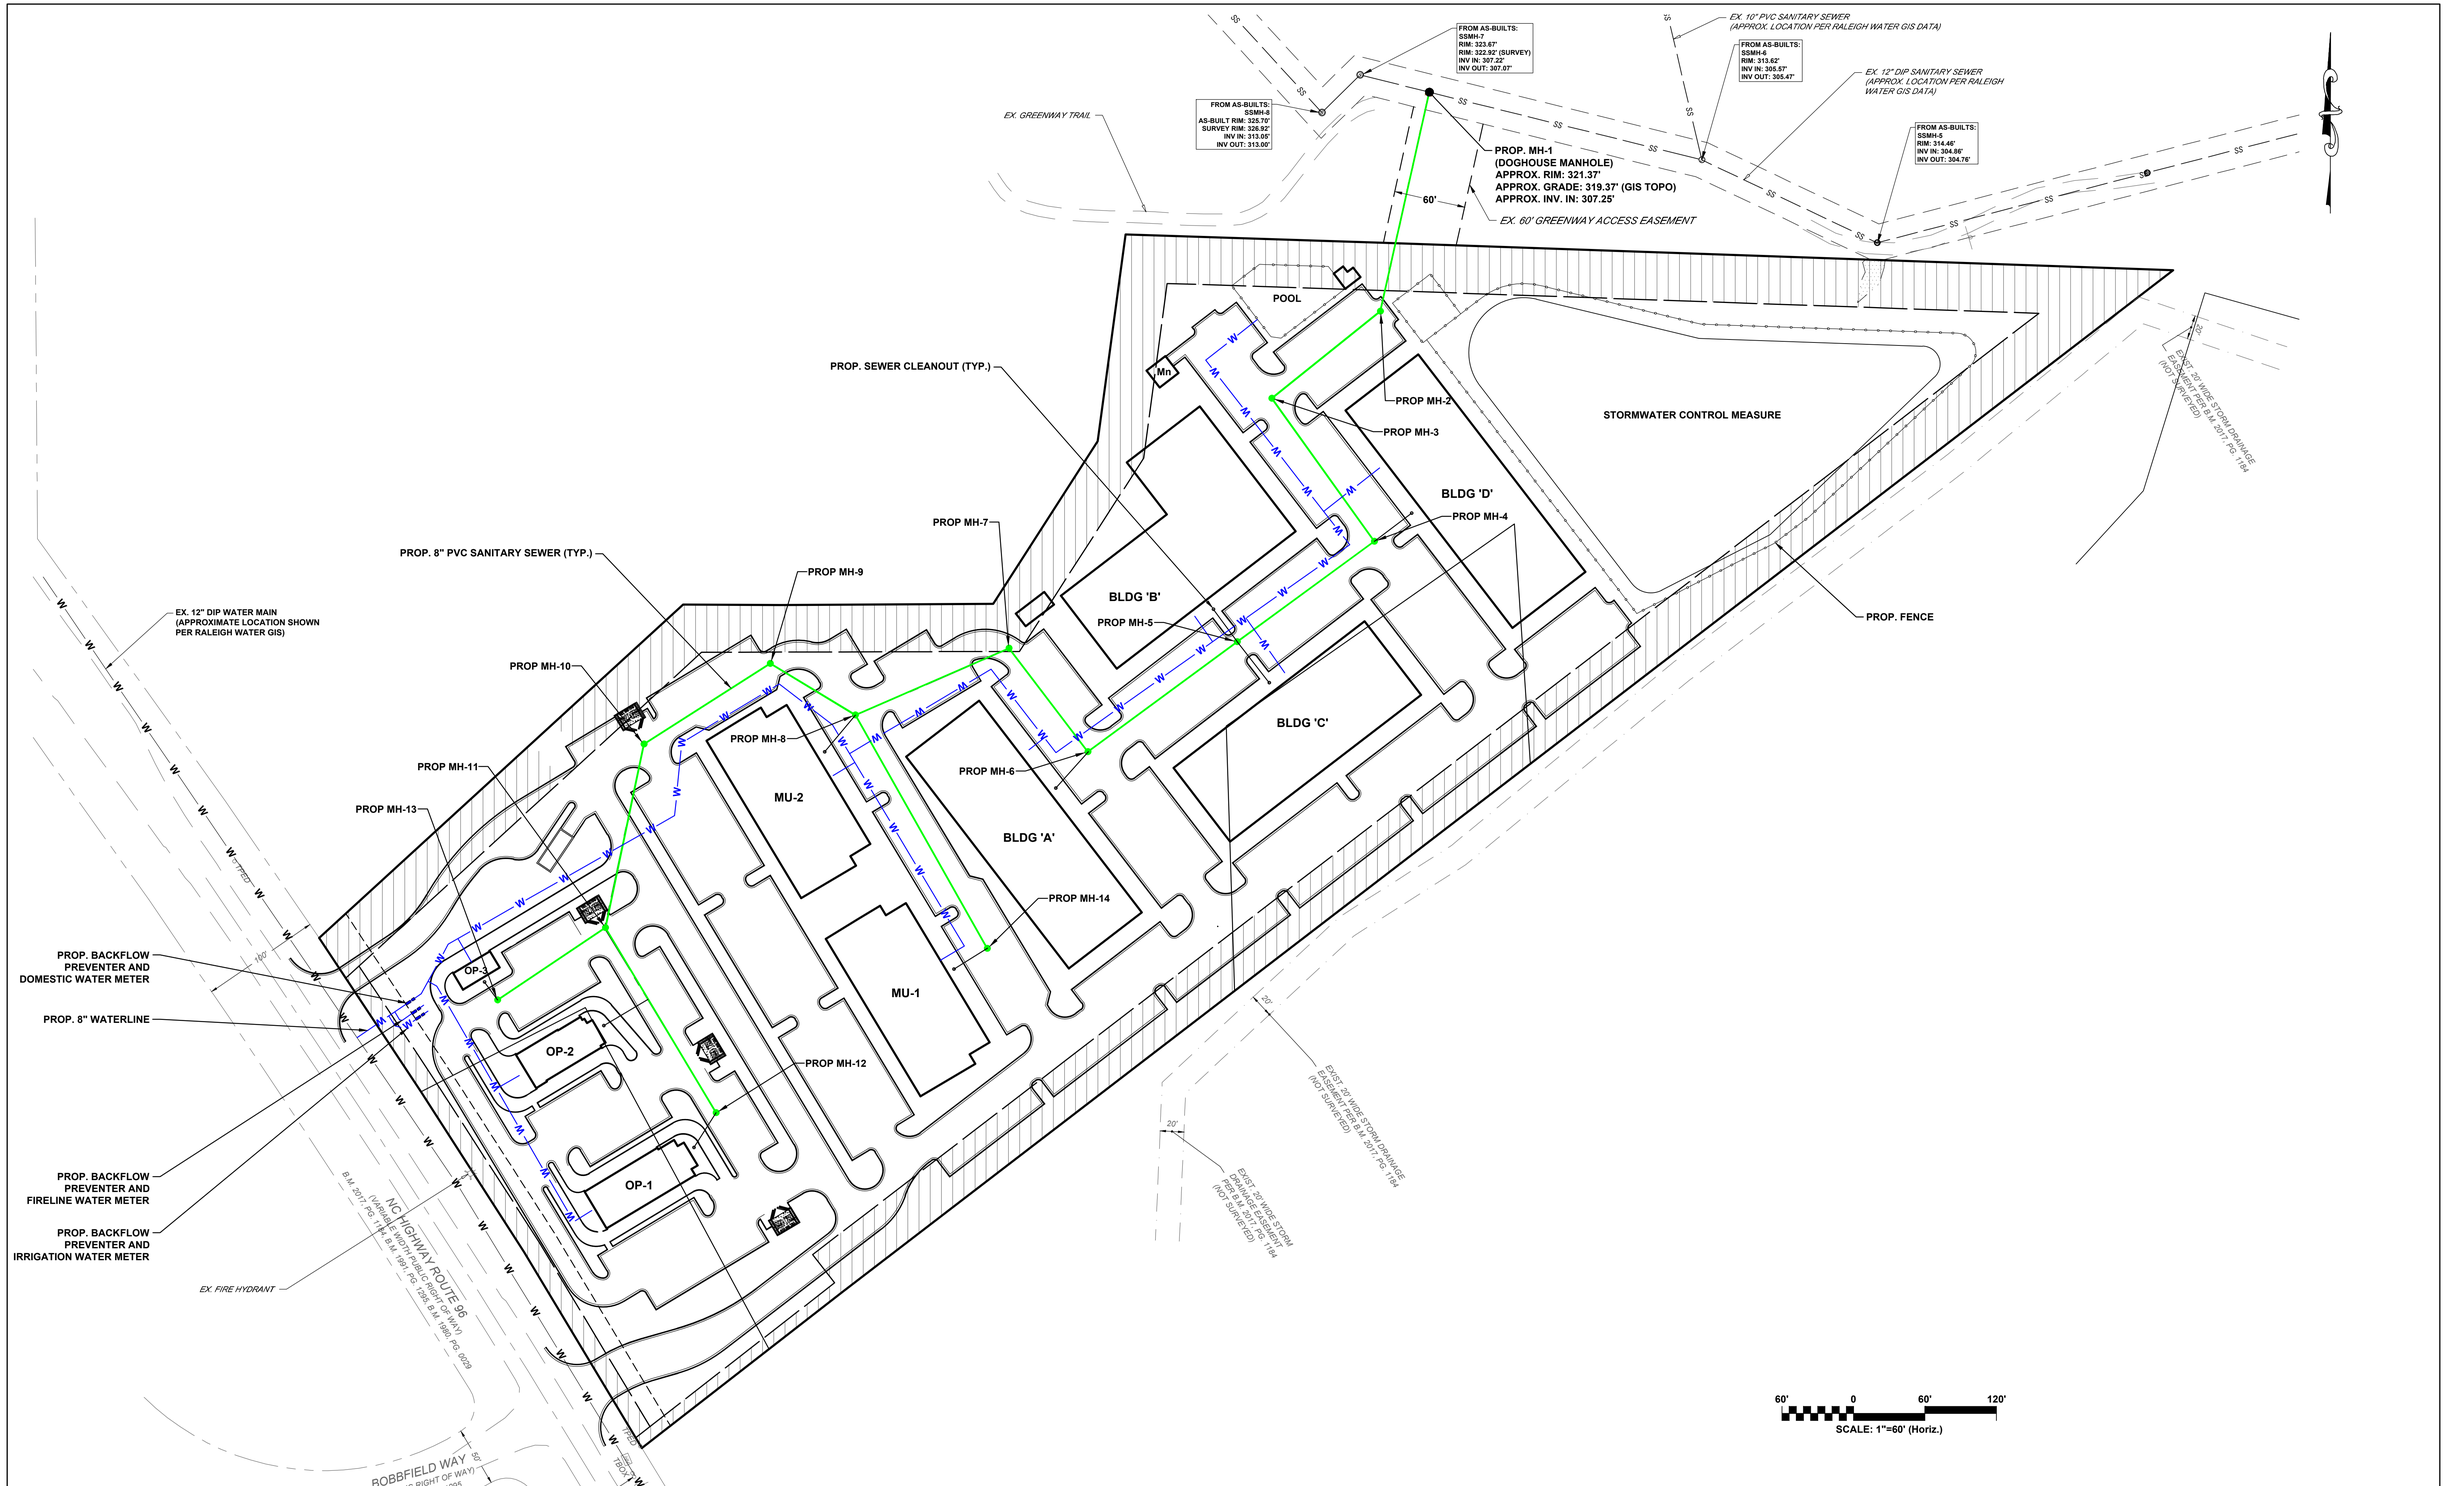

REV.NO.	DESCRIPTIONS	DATE
####	####	####
####	####	####
REVISIONS

This electronic document is the property of

McKim & Creed, Inc.

and is not to be used for any purpose without the written consent of the engineer whose seal appears on the original certified document.

DO NOT REMOVE FROM ELECTRONIC FILE

McKIM&CREED

4300 Edwards Mill Road
Suite 200, Raleigh, NC 27612
Phone: (919) 233-8091, Fax: (919) 233-8031

NC License# F-1222
www.mckimcreed.com

ZEBULON MIXED USE
ZEBULON ROAD
ZEBULON, WAKE COUNTY, NC

UTILITY CONCEPT PLAN

DATE:	DECEMBER 2024
MCE PROJ. #	09572-0001
DRAWN	BBJ
DESIGNED	BBJ
CHECKED	
PROJ. MGR.	

SCALE
HORIZONTAL: 1" = 60'
VERTICAL:

1
DRAWING NUMBER
N/A
REVISION

STATUS: **PRELIMINARY DRAWING NOT FOR CONSTRUCTION**